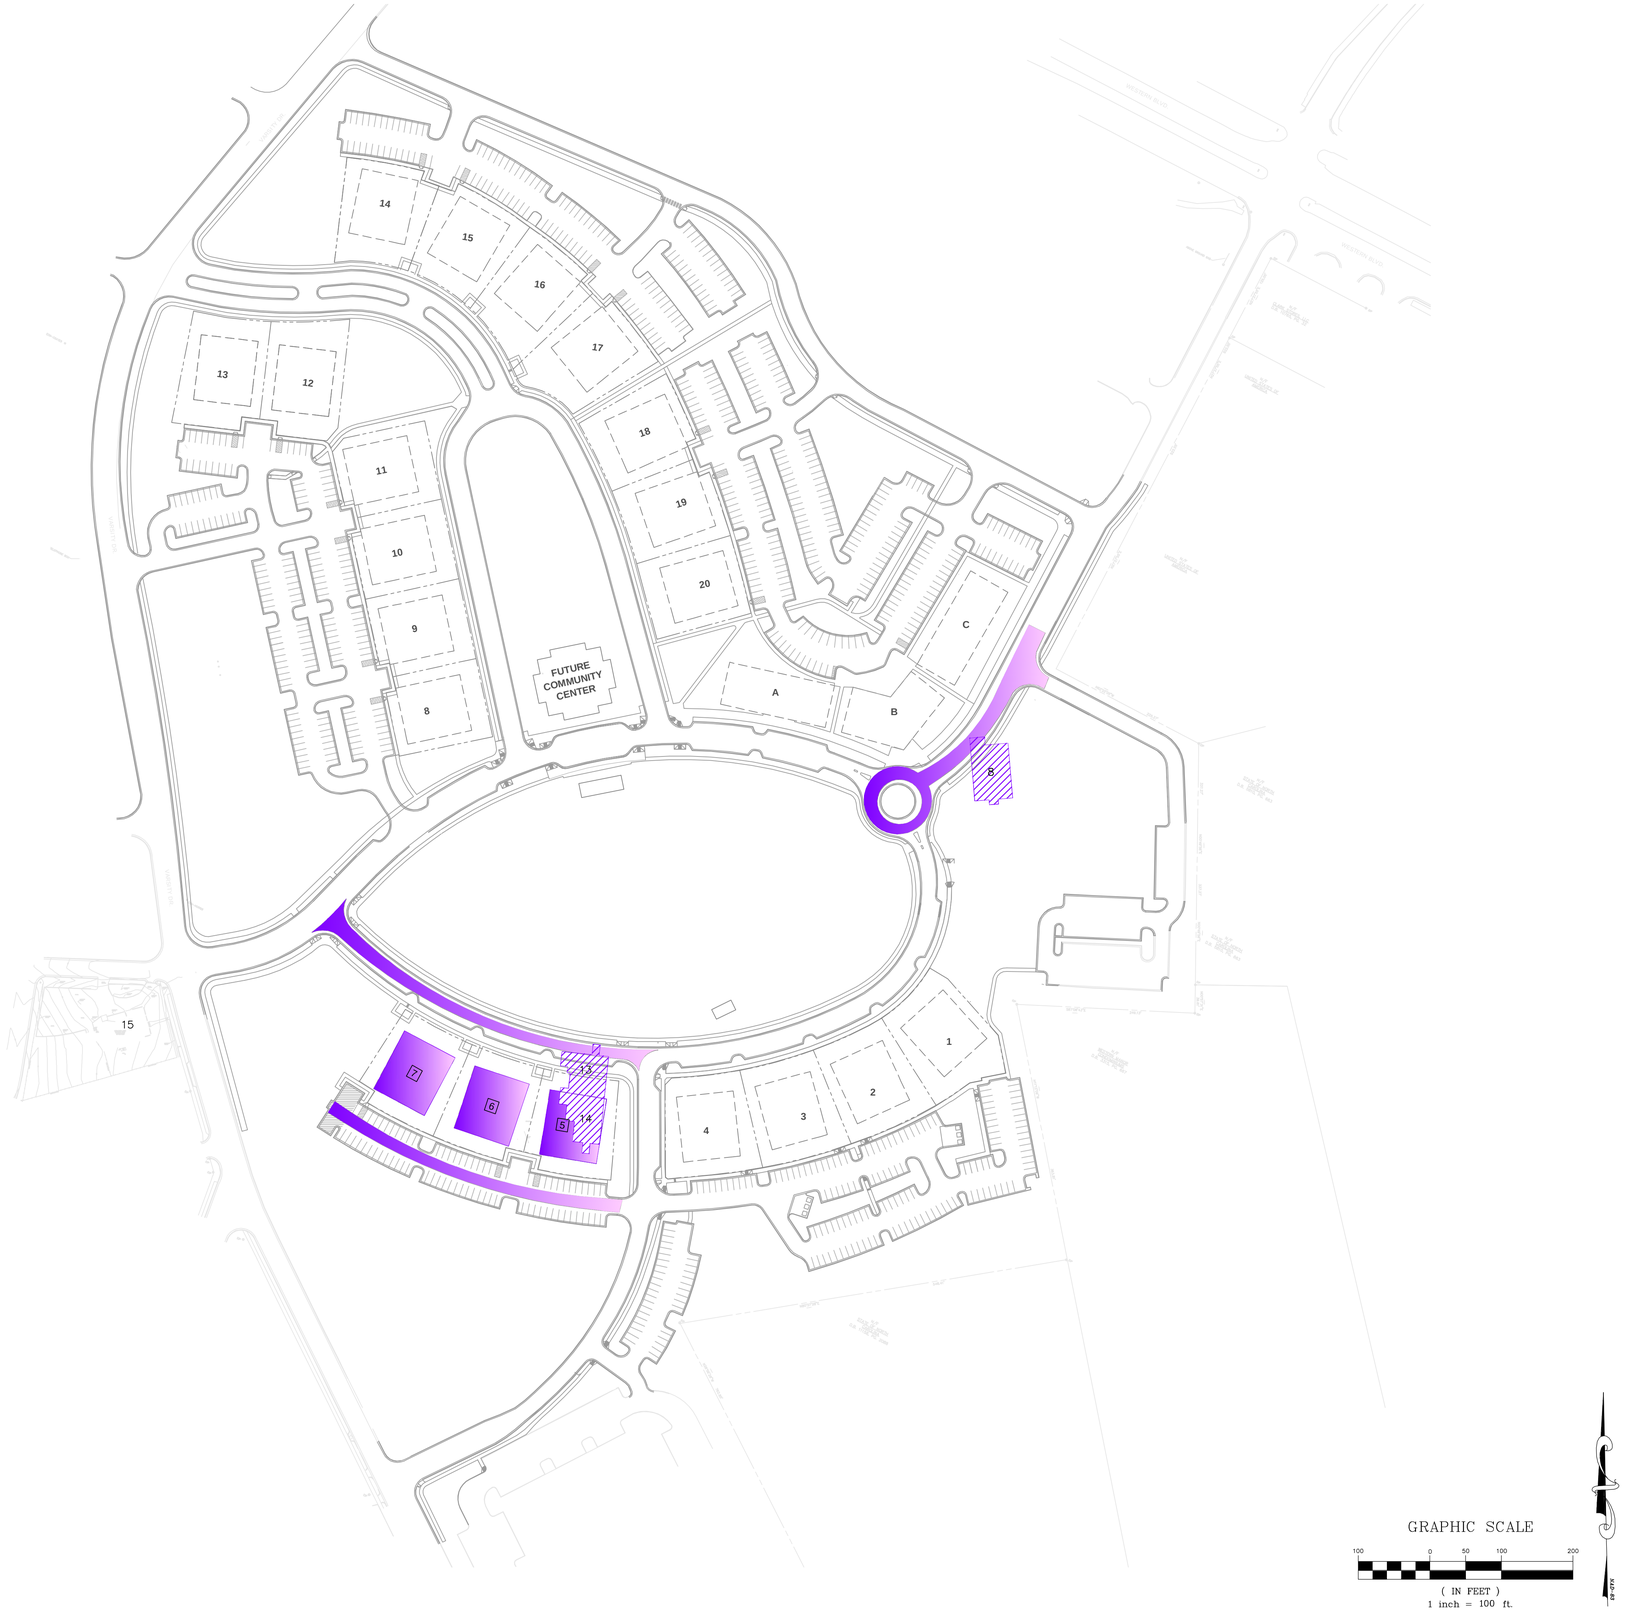

PHASE 5

Rev #	Revision	Date

NORTH CAROLINA STATE UNIVERSITY

NCSU
GREEK VILLAGE
RALEIGH, NC

PERMIT DRAWINGS

Project No. C7023

421 FAYETTEVILLE STREET
SUITE 400
RALEIGH, NC 27601
T 919.380.8750
F 919.380.8752
www.stewart-eng.com

STEWART

© 2007 STEWART. All drawings, plans, specifications, calculations, reports, processes, designs, ideas, concepts, and other documents prepared by STEWART for this project are instruments of service and shall remain the property of STEWART. They may not be used for any other project without the written consent of STEWART. Any reproduction, in whole or in part, of these instruments of service without the written permission of STEWART is prohibited.

SCO-ID #06-07009-01B

FINAL DRAWINGS - FOR REVIEW PURPOSES ONLY

Project No.	C7023
Drawn By	SKR
Checked By	GHS
Issue Date:	02.11.08

06